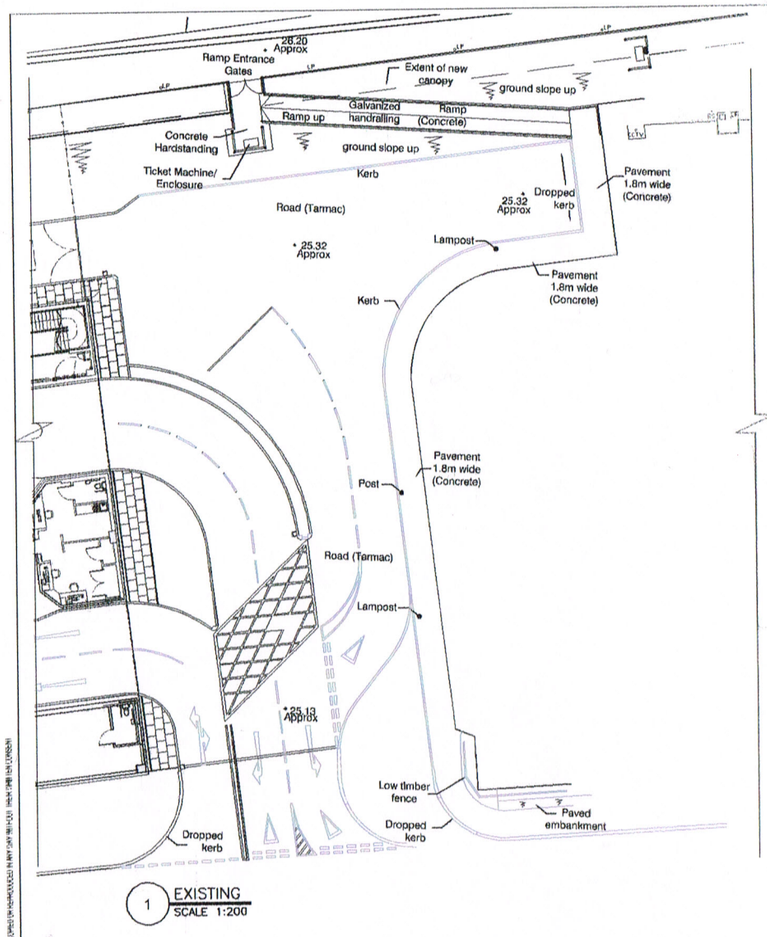

1 EXISTING
SCALE 1:200

Legend

- 1800 mm EXISTING FENCING RELOCATED
- VISTA GUARDRAIL PAINTED HOLLY GREEN BS 14 C 39 (TO MATCH EXISTING BACK OF PLATFORM RAILING) WITH STARGARD GALVANIZED STEEL HANDRAILS WITH PVC PAINT 'WARM TO TOUCH' YELLOW RAL 1004 TO NR CONFIRMATION 3000mm MINIMUM BETWEEN HANDRAILS
- ALL EQUAL OR SIMILAR APPROVED
- 50MM DIA DUCT TO SERVICE ENGINEERS DESIGN
- LP1 NEW LIGHTING COLUMN TO SERVICE ENGINEERS DESIGN
- EXISTING PLATFORM BEING EXTENDED IN WIDTH BY 1.8m
- EXTENT OF REINFORCED CONCRETE SLAB

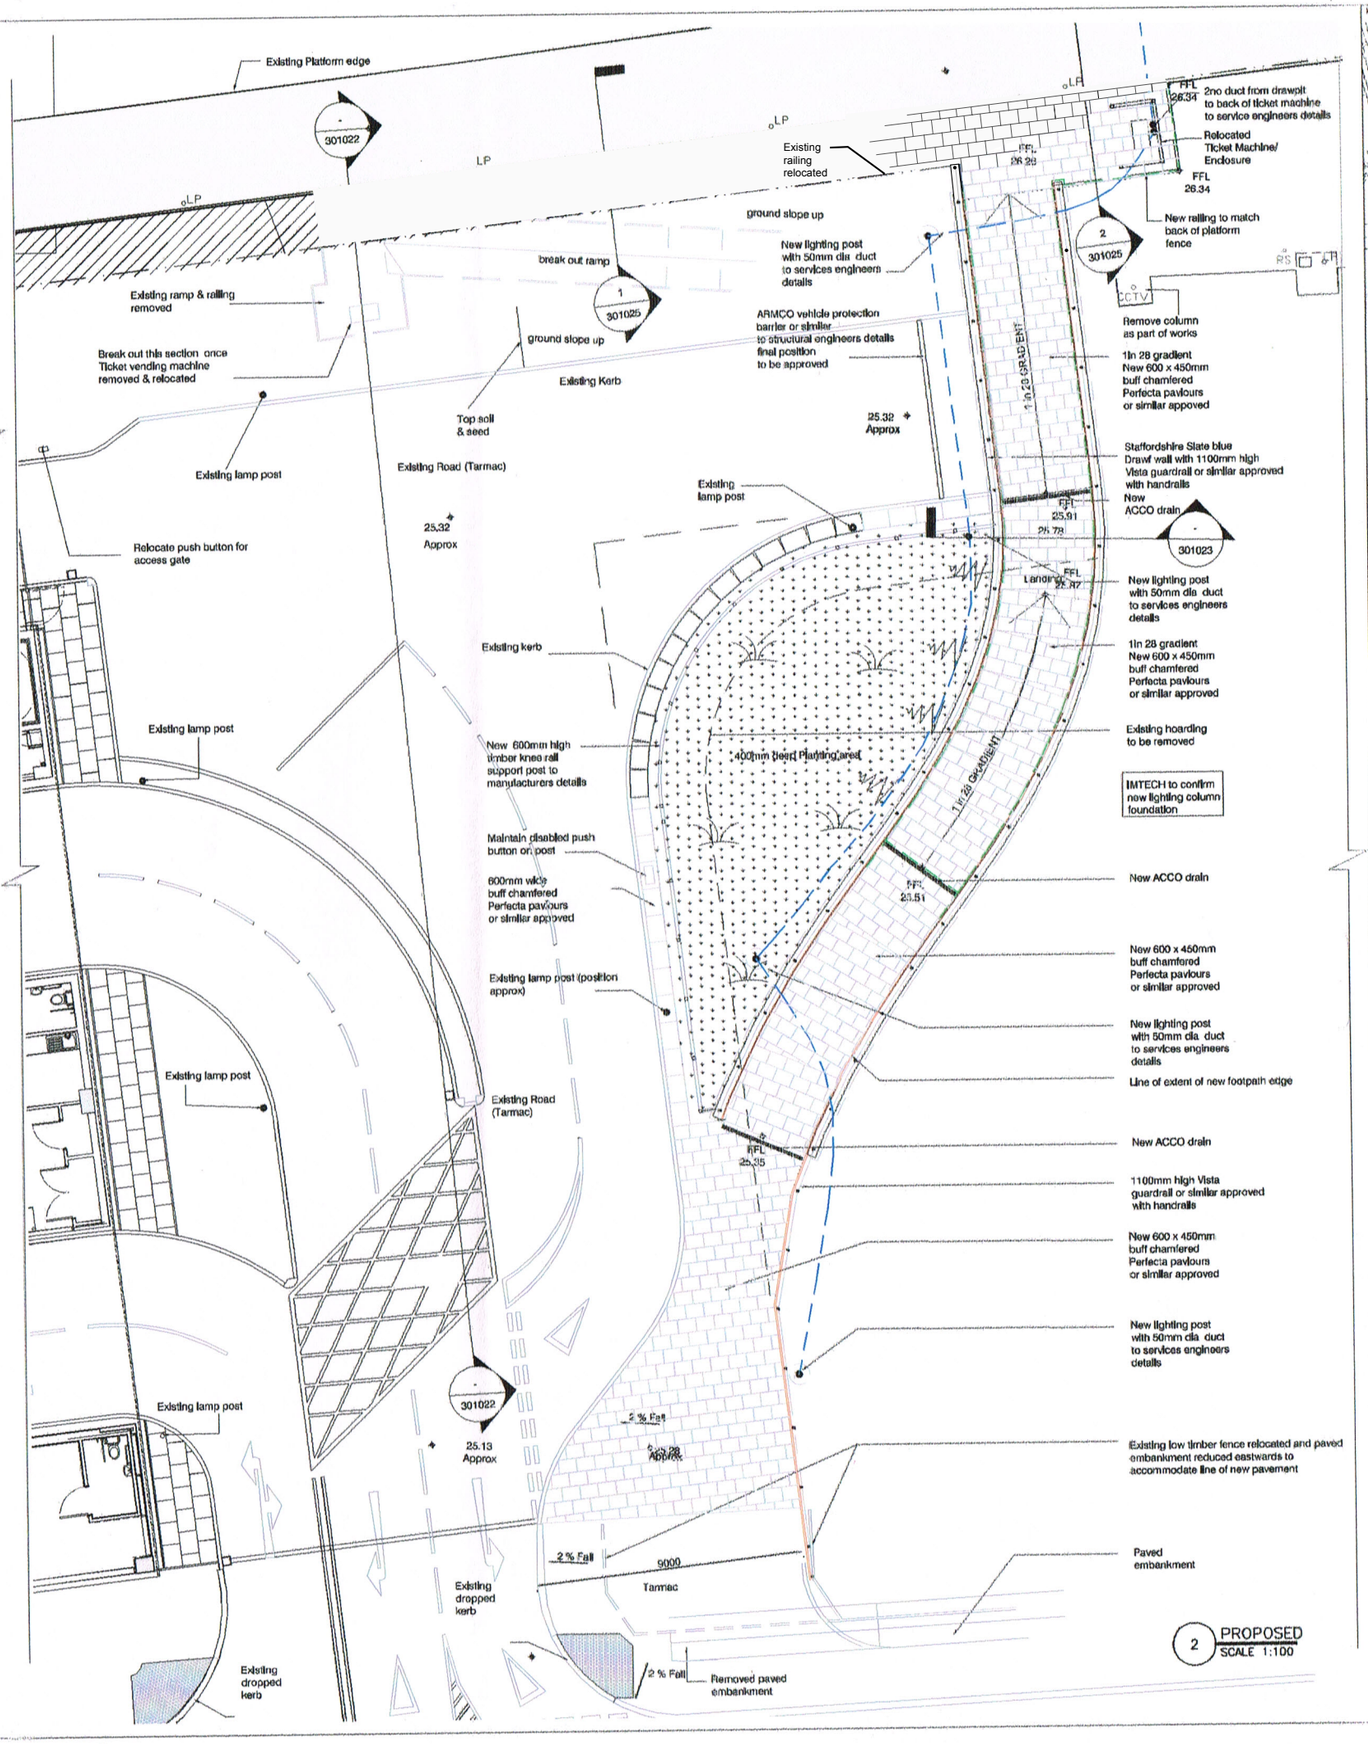

2 PROPOSED
SCALE 1:100

KEY PLAN

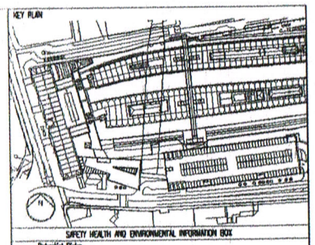

SAFETY HEALTH AND ENVIRONMENTAL INFORMATION BOX

Potential Risks

In addition to the hazard/risks normally associated with the types of work detailed on this drawing take note of the above.
This drawing is to be read in conjunction with the relevant Design Risk Assessment and the Contractor's Risk Register.
Reference should also be made to the Construction Phase Health and Safety Plan, prepared and maintained by the Principal Contractor.
It is assumed that all works on this drawing will be carried out by a competent contractor working, where appropriate, to an appropriate method statement.

NOTES

1. The general contractor is responsible for the verification of all dimensions on site and the architect is to be informed of any discrepancy. Do not scale from this drawing. Use figured dimensions only.
2. The signed control copy of this drawing is held at the offices of Pascall+Watson Limited.
3. All existing building dimensions and levels taken from survey information unless stated otherwise

REV	COMMENT	DRAWN BY	D_DATE	CHECKED BY	C_DATE	APPROVED BY	A_DATE
C01	ISSUED FOR CONSTRUCTION	GB	28.02.14	RC	28.02.14	MH	28.02.14

DRAWN BY	CHECKED BY	APPROVED BY	DATE
GB	RC	MH	03.08.12

SCALES @ A1	ISSUING OFFICE	PROJECT NUMBER
1:200	PWA	4168

PURPOSE OF ISSUE
CONSTRUCTION

Taylor Woodrow Construction Ltd
Astral House
Imperial Way
Watford
Hertfordshire
WD24 4WW
Tel: +44 (0)1923 233433
http://www.taylorwoodrow.com

PROJECT
NOTTINGHAM STATION

TITLE
IMPROVEMENT TO FOOTPATH 28 DIVERSION ROUTE BETWEEN THE RAMP AND QUEENS ROAD
EXISTING & PROPOSED

CLIENT
Network Rail

Architect
Pascall+Watson architects
3 Carlson Court 116 Putney Bridge Road London SW15 2NQ
telephone +44 020 8874 1311
facsimile +44 020 8874 2584
www.pascallis.co.uk

This drawing is issued on behalf of Pascall+Watson architects limited.

DRAWING NUMBER	REV
VA0008-PWA-DRG-GEN-AR-301020 ammended-sladen-2014-03-06	C01

keyplan - A1-PAW

THE COPYRIGHT OF THIS DRAWING AND DESIGN IS VESTED IN PASCALL+WATSON ARCHITECTS AND THE COPYRIGHT HOLDER. NOT TO BE COPIED OR REPRODUCED IN ANY WAY WHATSOEVER WITHOUT THEIR EXPRESS PERMISSION